FilmL.A., Inc.
6255 W Sunset Blvd, 12th Floor
Hollywood, CA 90028
t: (213)977-8600 - f: (213)977-8601
www.filmla.com

Summary Information

Permit No: F00142795-E **Type of Permit:** FILMING **Release Date:** 10/09/2018

Production Company MESQUITE PRODUCTIONS

Insured Company Name MESQUITE PRODUCTIONS
Contact Phone No. 1 310-244-9390
Contact Phone No. 2 310-926-7597
Fax 310-244-9283
Address 10500 ORBITAL WAY
PACOIMA, California 91331

Production Title LA'S FINEST

Type of Production TV Drama

Producer Scott White

Director Anton Cropper

1st AD Lisa Rowe

Production Manager Mark Rabinowitz

FilmL.A. Coordinator Adrian Fayad

Location Manager Jennifer Dunne
Primary Phone Mobile - 310-720-1022
Secondary Phone

Location Assistant Nathan Stein
Primary Phone Mobile - 818-634-5650
Secondary Phone

Fees

FILMLA NON-REFUNDABLE FILM PERMIT RIDER FEE	$109.00

Total Permit Fee $109.00

Number of Locations 1

NOT A PERMIT

FilmL.A., Inc.
6255 W Sunset Blvd, 12th Floor
Hollywood, CA 90028
t: (213)977-8600 - f: (213)977-8601
www.filmla.com

Summary Information — Location

Permit Number	F00142795-E	**Location Manager**	Jennifer Dunne
Production Company	MESQUITE PRODUCTIONS	Primary Phone	Mobile - 310-720-1022
Insured Company	MESQUITE PRODUCTIONS	Secondary Phone	
Production Title	LA'S FINEST		

Location Address	16303 Waterman Dr, Van Nuys, CA, 91406
Location Type	Airport
Prep Dates	10/8/2018 - 10/8/2018 12:00 - 18:00 1 day
Film Dates	10/9/2018 - 10/9/2018 05:00 - 22:00 1 day
Strike Dates	10/9/2018 - 10/9/2018 22:00 - 02:00
Open or Closed to the Public	Open
Generic Conditions	*LAFD UFSO: Company must contact FilmL.A. for extension of the Uniformed Fire Safety Officers' hours. During normal business hours, UFSO must also inform the LAFD Film desk of the extension. Equipment staging and vehicles may park on one side of the street only. FAA: Aviation activity must conform to accepted FAA plan of activities. FAA: LAPD Air Support Division has been notified of aerial activity. FAA: Notify Aviation Safety Officer Brian Shipstad at (213) 473.7913 of all aerial activity. Must Maintain 5' Clearance on Sidewalks/Walkways No cast or crew parking on area streets Notify LAPD West Valley Division (818) 374-7611 and comm. (213) 978-6552 1/2 hour prior to any gunfire, brandishing weapons, special effects or simulated emergency or criminal activity. Number of uniformed officers listed on the permit is a minimum requirement. Permittee remains responsible for deploying a sufficient number of uniformed officers to provide traffic and crowd control to ensure the safety of the film crew and the public. Traffic control must be done in accordance w/MUTCD Uniformed officers shall have a copy of the film permit in their possession and are required to confirm that all traffic control signage devices are in place.
Please see attached documents	Woodley Ave btwn Waterman Dr Stagg St WS curb - LA's Finest.pdf Van Nuys Airport - Revised Letter of Intent 10-3-18 (003).pdf Hangar Overhead II.pdf Hangar Overhead III.pdf Airtel Hotel Overhead.pdf LaRosa II VNY POA.pdf 10.09.18 U 27408 DEAN.pdf

NOT A PERMIT

FilmL.A., Inc.
6255 W Sunset Blvd, 12th Floor
Hollywood, CA 90028
t: (213)977-8600 - f: (213)977-8601
www.filmla.com

Summary Information — Location

Permit Number F00142795-E
Production Company MESQUITE PRODUCTIONS
Insured Company MESQUITE PRODUCTIONS
Production Title LA'S FINEST

Location Manager Jennifer Dunne
Primary Phone Mobile - 310-720-1022
Secondary Phone

Equipment on Location

Type	Quantity
10 Ton Truck	3
5 or 10 ton trucks	3
Cast/Crew vehicles	150
Catering Truck	2
Condors	1
Cranes	1
Cube Trucks	3
Generator	1
Honey Wagons	1
Portable restrooms	1
Semi Trucks	3
Stakebed Trucks	3
Vans	6

Personnel on Location

Type	Quantity
Cast	10
Crew	80
LA City UFSO assigned	43590
Off-Duty/Retired LAPD Officer(s)	2

Filming Activities Brandishing weapons; Emergency vehicles with flashing lights; Equipment on property; Helicopter landing & take off; Interior and exterior dialogue; Intermittent traffic control - 2 minutes standard; fight sequence ; Condor with flyswatter; Metro Stop to Move: Southbound Woodley Ave (NW Corner of Woodley Ave. & Stagg St.), Metro 236/237; gunfire activity between the hours of 7am and 10pm only. ; Intermittent traffic control - 2 minutes standard on Daly Dr;

Gunfire

Shot Type	Load Type	No. Takes Per Day	No. Times Per Take
Exterior Automatic	1/4 load	15 - 20	15 - 20
Interior Automatic	1/4 load	10 - 15	10 - 15

Special Effects: F/X Permit # 27408

Type	No. Times Per Day	No. Takes Per Take
Squibs	15 - 20	15 - 20
Zirk hits	15 - 20	15 - 20

Description of F/X Scene: GUN SHOT HITS TO COP CAR VARIOUS AREAS INCLUDING WINDOWS

Jurisdiction **Political:** Los Angeles City - **Police:** Los **Fire:** Los Angeles City

NOT A PERMIT

FilmL.A., Inc.
6255 W Sunset Blvd, 12th Floor
Hollywood, CA 90028
t: (213)977-8600 - f: (213)977-8601
www.filmla.com

Summary Information — Location

Permit Number	F00142795-E	**Location Manager**	Jennifer Dunne
Production Company	MESQUITE PRODUCTIONS	Primary Phone	Mobile - 310-720-1022
Insured Company	MESQUITE PRODUCTIONS	Secondary Phone	
Production Title	LA'S FINEST		

	Council District 06	Angeles Police Department
Thomas Guide	**Page:** 531	**Grid:** E3
Coordinator Note	UFSO REQUIRED. 10/9; 0500-2200 HOURS.	
Coordinator Note	RIDER E - ADDS F/X ACTIVITY.	

Parking

Base Camp
Location Type : AIRTEL PLAZA HOTEL
Other Location 7277 Valjean Ave, Los Angeles, CA, 91406

Crew Parking
Location Type : AIRTEL PLAZA HOTEL
Other Location 7277 Valjean Ave, Los Angeles, CA, 91406

Parking Notes

Airtel Plaza Hotel (Basecamp/Crew Parking/Catering)
7277 Valjean Ave, Van Nuys, CA 91406
10/8/18: Prep at Helinet (12pm - 6pm)
10/8/18: Move-in to Airtel Plaza Hotel (Lot open at 12pm)
10/9/18: Shoot at Helinet (6am - 9pm)
10/9/18: Wrap at Helinet (9pm - 1am)
10/10/18: Equipment/vehicles leave Airtel Plaza Hotel (by 8am).

NOT A PERMIT

Permit #F00142795-E

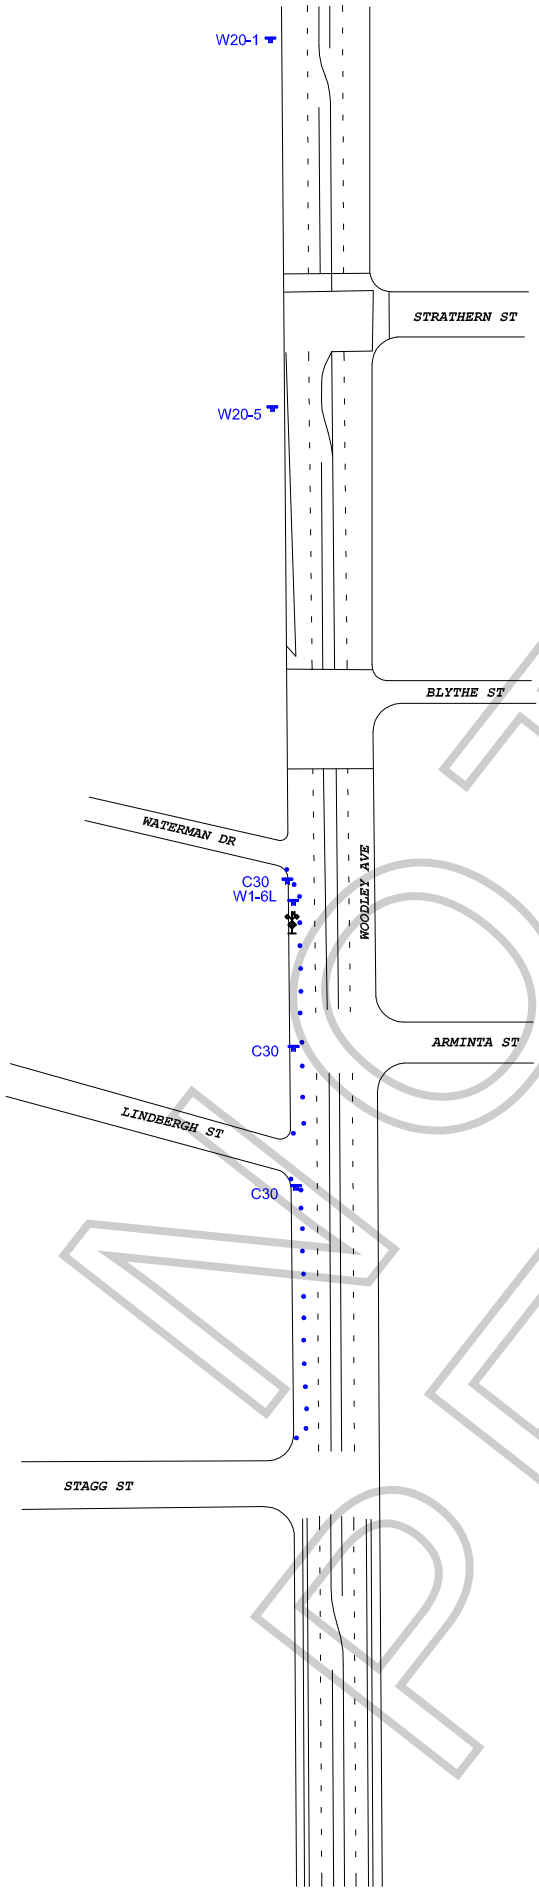

Ⓢ TRAFFIC SIGNAL

● TRAFFIC CONE

TYPE I W/ SIGN

FLASHING ARROW SIGN (FAS)

ALL TRAFFIC CONTROL WILL BE INSTALLED TO MEET OR EXCEED THE LATEST CA-MUTCD MINIMUM REQUIREMENTS

N

WORK ZONE TRAFFIC CONTROL PLAN
GENERAL NOTES

1. DATE/TIME: 10-9-18 FROM 05:00 HOURS TO 22:00 HOURS.

2. ALL SIGNING, STRIPING, AND TRAFFIC CONTROL DEVICES SHALL CONFORM TO THE (CURRENT) STATE OF CALIFORNIA DEPARTMENT OF TRANSPORTATION (CALTRANS) STANDARD PLANS AND STANDARD SPECIFICATIONS, CALIFORNIA MUTCD, AND ANY ADDENDUMS THERETO, AND AS SHOWN ON THESE PLANS, SYMBOLS AND ABBREVIATIONS USED ARE SHOWN ON CALTRANS STANDARD PLANS.
3. THERE WILL BE NO INTERFERENCE WITH TRAFFIC SIGNALS OR CROSSWALKS.
4. CONES WILL BE 28" MINIMUM HEIGHT AND HAVE REFLECTORIZED SLEEVES FOR NIGHT WORK.
5. POLICE WILL DIRECT TRAFFIC IF NECESSARY.

NOT A PERMIT

TCP FOR:	LA'S FINEST
LOCATION:	W/S CURB LANE OF WOODLEY AVE FROM WATERMAN DR & STAGG ST VAN NUYS, CALIFORNIA
CONTACT:	NATHAN STEIN PH# 818-634-5650 MIKE WEBSTER OFFICE# 323-579-1173
	JCL TRAFFIC SERVICES (213) 622-9775 C31-CA Lic # 805357
DATE / REVISIONS	DRAFTER: MARIO MENJIVAR SCALE: N.T.S. FILM LA: AF

L.A.'s FINEST

LAWA
Van Nuys Airport
16461 Sherman Way, Suite 300
Van Nuys, CA 91406

Date: 10/2/18

Dear Mr. Nene:

Here is our letter of intent for our Helinet Location and, basecamp/crew parking/catering at the Airtel Plaza Hotel. I've also attached an overhead of the areas that we'd be utilizing.

a. **Location of proposed filming on the airport (leasehold location)**
Location #1: Helinet
16303 Waterman Dr.
Van Nuys, CA 91406

Location #2: Airtel Plaza Hotel (Basecamp/Crew Parking/Catering)
7277 Valjean Ave.
Van Nuys, CA 91406

b. **Number of cast and crew/personnel, clients/invitees**
Cast, Crew, Extras: 100 Crew/0 Extras.

c. **Production dates (specify prep, strike, and filming)**
10/8/18: Prep at Helinet (12pm – 6pm)
10/8/18: Move-in to Airtel Plaza Hotel (Lot open at 12pm)
10/9/18: Shoot at Helinet (6am – 9pm)
10/9/18: Wrap at Helinet (9pm – 1am)
10/10/18: Equipment/vehicles leave Airtel Plaza Hotel (by 8am).

d. **Arrival and departure hours of personnel onto and off of airport property (time when first cast/crew/equip arrives and leaves)**
10/8/18: 12pm - 6pm, (Prep at Helinet)
10/8/18: 12pm, Airtel Plaza Hotel
10/9/18: 6am – 9pm (Shoot at Helinet)
10/9/18: 9pm – 1am (Wrap)
10/10/18: By 8am - (Equipment leaves Airtel Plaza Hotel)

NOT A PERMIT

10500 Orbital Way
Pacoima, CA 91331
747-225-4999

L.A.'s FINEST

e. **Number and type of production vehicles**
8 cast trailers, 1 hair & makeup trailer, 1 wardrobe semi w/tractor generator, 3 catering trucks, 1 lunchbox trailer, 5 equipment semis, 8 stakebeds, 6 vans, 125 crew cars (Includes prep crews)

f. **Items of equipment to be used, e.g. cranes, scissor lifts, etc.**
Camera crane, condor with Flyswatter, scissor lift, dolly track in Helinet Hangar and on Ramp. **These items would be used in our main area outside of the main Helinet Hangar, or inside the Hangar itself. We are aware that nothing may be raised above the height of the adjacent structures.**

g. **Lighting request and means of power and/or power usage requests**
Lights and generator placement on Ramp at Helinet, generator in Helinet parking space south of their small hangar.

h. **Identification and use of large, disruptive, and/or hazardous props, e.g. weapons, picture vehicles, etc.**
picture cars/emergency vehicles with flashing lights, **foot** chase sequence on Helinet Ramp, brandished weapons, ¼ load automatic gunfire on Helinet Ramp & Hangar.

i. **Aircraft (specify aircraft registration "N#", type of aircraft, and how it will be used)**
Eurocopter EC130 (N828AP). Helicopter to fly into frame and land. Rotors spinning while on ground.

N828AP & N235WC: helicopters inside the hangar used for set dressing only.

Helicopter flying into landing zone with remote camera, **Video Village/Crew will be located in our equipment staging area/or main area of activity outside of the main Helinet hangar (at least 250ft. away), or where Airport PD deem safe and acceptable**.

4 actors exiting helicopter once it lands with rotors turning. We understand we will be required to have a safety meeting with Airport Police prior to this activity.

j. **Special effects requests, e.g. rain/smoke, explosives, etc.**
¼ load automatic gunfire, squibs, body hits, dust hits, zirks (both interior and exterior.

10500 Orbital Way
Pacoima, CA 91331
747-225-4999

NOT A PERMIT

L.A.'s FINEST

k. **Identification and use of animals**
NONE

l. **Alteration requests, e.g. painting/sign removal, etc.**
NONE

m. **Stunt requests**
Precision driving on Ramp, fight sequence, gunfire sequence. **Vehicles will pull Onto the ramp and end up parked within 100ft.**

Please call with any additional questions or comments.

Sincerely,

Jennifer Dunne

Jennifer Dunne
Location Manager
Mesquite Productions, Inc.
"LA's Finest"
310-720-1022 (c)

NOT A PERMIT

G GENERATOR

CABLE RUNS

LANE CLOSURE/POSTING

PICTURE POSTING

HELINET

SHOOT: Tuesday 10/9/18

N

G GENERATOR
CABLE RUNS
POSTING
PICTURE POSTING
CC CAMERA CRANE
FLY CONDOR/FLYSWATTER

HELINET

SHOOT: Tuesday 10/9/18

N

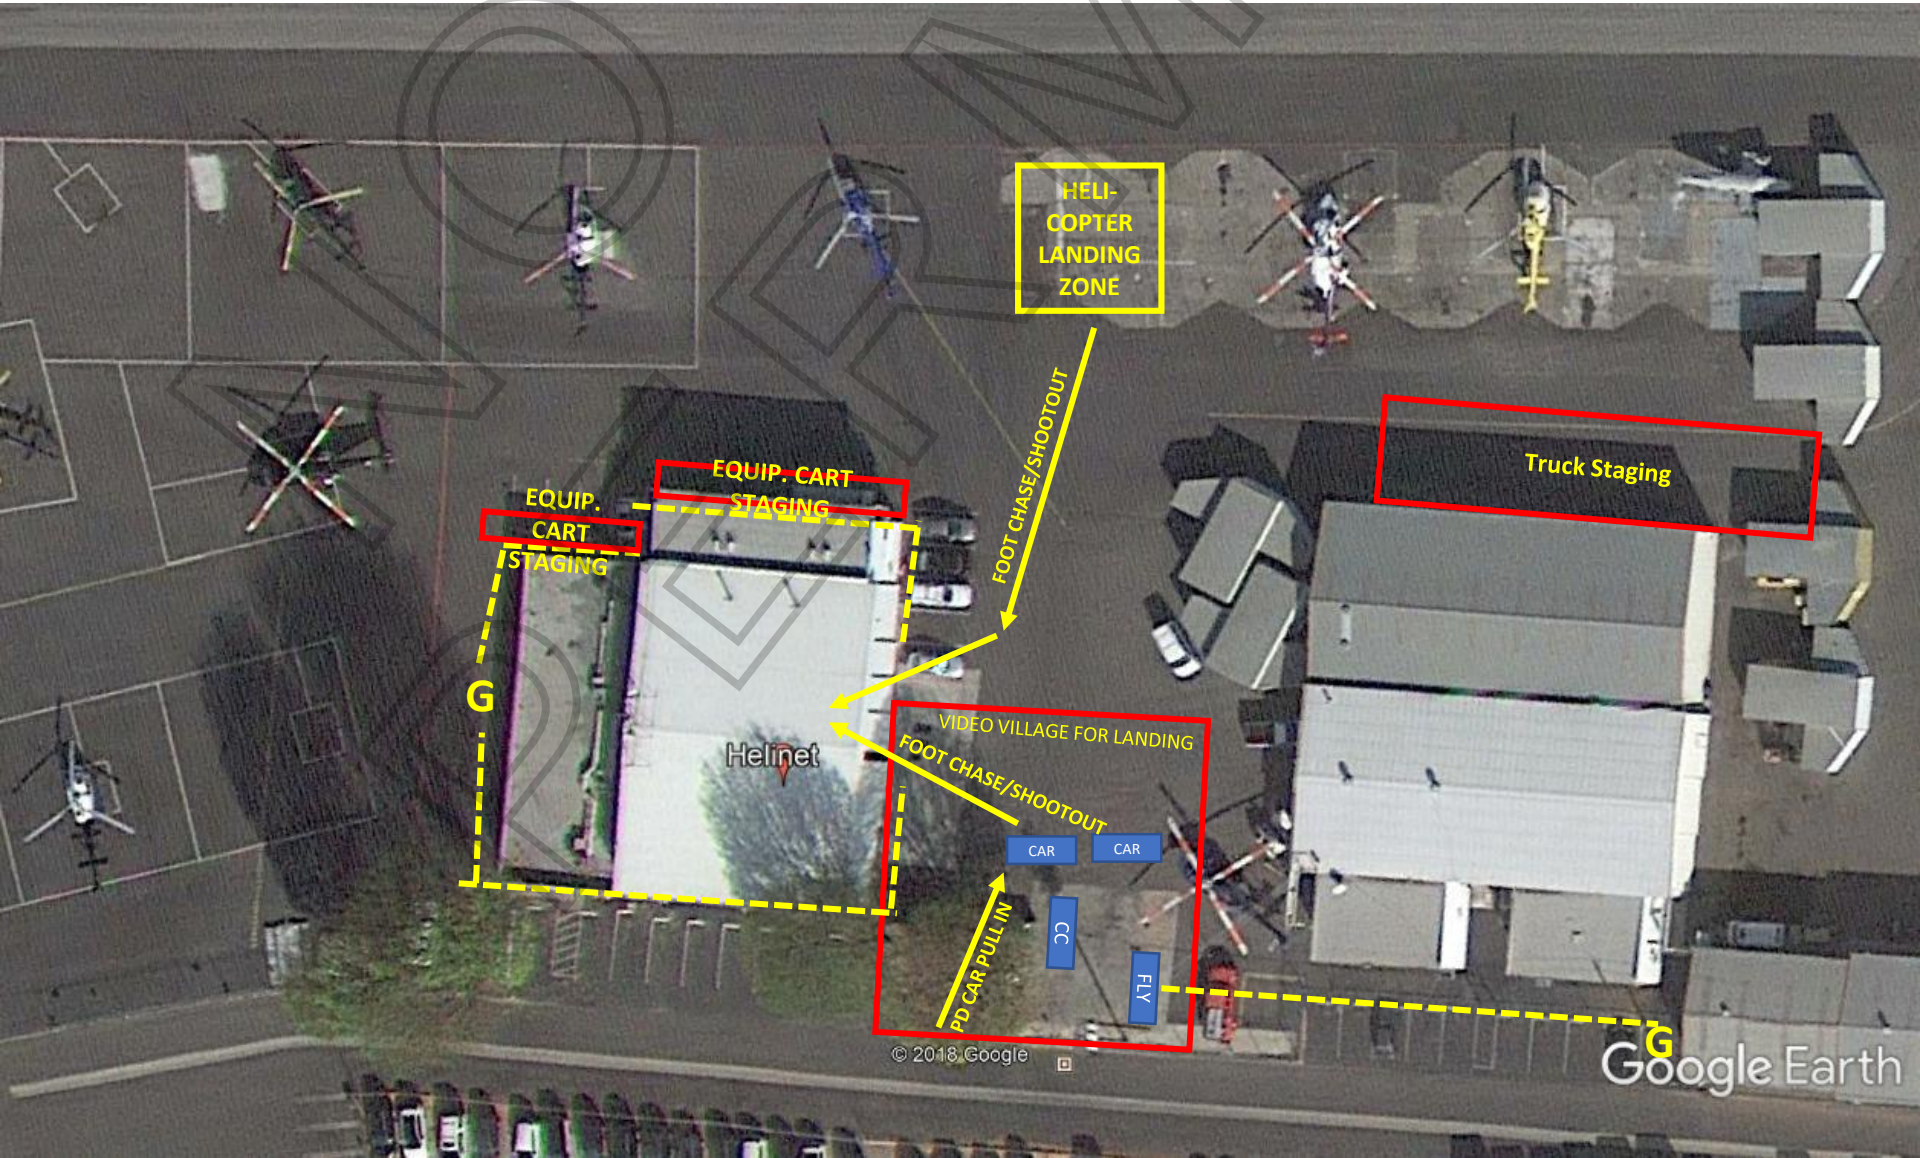

PERMIT

AIRTEL PLAZA HOTEL OVERHEAD

7277 Valjean Ave., Van Nuys, CA 91406

Federal Aviation Administration

To: John Burton
Company: Kevin LaRosa II
Phone: 818.756.0735
Fax/Email: K2@KevinLaRosa.com

From: Paul Penner
Title: Aviation Safety Inspector

Date: October 5, 2018

Flight Standards Service
General Aviation Safety Assurance
General Aviation G (AFG-700)

Van Nuys Flight Standards District Office
16501 Sherman Way, Suite #330
Van Nuys, California 91406
818-267-3300, Fax: 818-786-9732

Facsimile/Email
Pages w/cover: 3

RE: MS 19004

This is to inform you that your motion picture/television filming Plan of Activities for October 9, 2018 from 12:00p.m. to 2:00p.m. local time located on the Helinet ramp located at 16303 Waterman Drive, Van Nuys, CA 91406 as depicted in your plan of activities has been received, reviewed and accepted by this office.

Additionally, the use of the 200 foot equivalent level of safety is approved as identified in the plan of activities and is contingent on any non-participants remaining inside the identified structures.

Attached please find your Plan of Activities.

If you have any questions please feel free to contact this office during normal working hours at 818-267-3343.

Sincerely,

Paul Penner
Aviation Safety Inspector

NOT A PERMIT

MOTION PICTURE PLAN OF ACTIVITIES

DATE Oct. 9, 2018 TIME: 12:00 pm to 2:00 pm

WAIVER HOLDER: Kevin LaRosa II Telephone: 818-307-3794

COMPANY Helinet Aviation, 16303 Waterman Drive, Van Nuys, CA 91406

NAME OF PILOT: Al Sousa CERTIFICATE # 2727673

CLASS AND DATE OF MEDICAL: First Class, May 2018

LOCATION OF ACTIVITY Helinet Aviation 16303 Waterman Dr. Van Nuys, CA 91406

AIRCRAFT MAKE, MODEL, TYPE OF AIRWORTHINESS AND REGISTRATION:
Eurocopter AS350B2, Standard, N828AP

GENERAL
OUTLINE: N828AP will be filmed as a picture Helicopter landing on the pad indicated on the attached map. The helicopter will lift, fly north west on the taxiway turn around and land back on the pad. Open areas within 500 feet of the helicopter in flight will be controlled by production personnel to keep any non-participants 500 feet or more from the operating helicopter. Streets within 500 feet of the helicopter in flight will be closed by LAPD during the operation of the helicopter. We would like to invoke the 200 foot equivalent safety provisions for occupied building further than 200 feet from the helicopter in flight. Businesses greater than 200 feet invoking the 200 foot equivalent safety margin will be notified the day before that they will need to stay inside during the use of the helicopter and production personnel will monitor the open areas to keep persons inside during the operation of the helicopter. The filming involving the helicopter will be done while all helinet non-participating employees are off-site.

ACCIDENT NOTIFICATION TELEPHONE NUMBER

NTSB WESTERN REGIONAL	253-874-2880
F.A.A. REGIONAL COMMUNICATIONS CENTER:	425-227-2700 24 HRS 425-227-2000
Van Nuys FSDO	818.904.6291

PERSON RESPONSIBLE FOR THE PRODUCTION COMPANY Jennifer Dunne 310.720.1022

PERMISSION FROM PROPERTY HOLDER: Permission to use the location for filming has been obtained from the Van Nuys Airport by the production company.

REMARKS:

SIGNATURE: John Bouton

ACCEPTED BY:

Examined and Accepted
(Signature) Van Nuys FSDO

NOT A PERMIT

Permit #F00142795-E

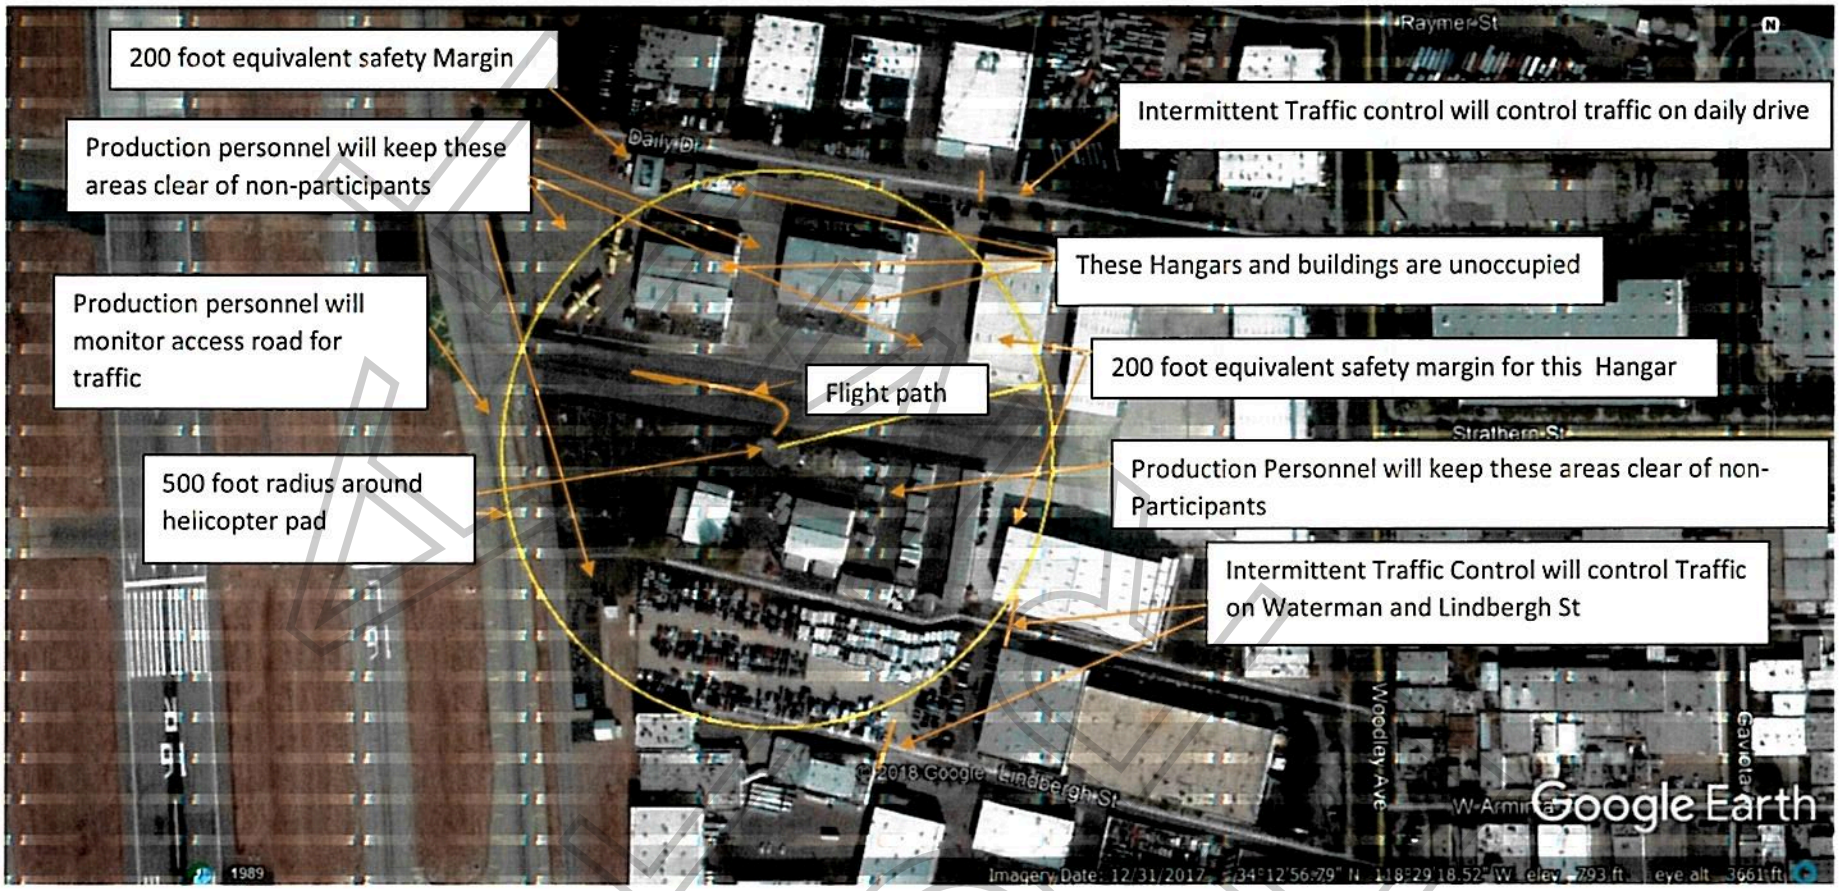
200 foot equivalent safety Margin
Production personnel will keep these areas clear of non-participants
Production personnel will monitor access road for traffic
500 foot radius around helicopter pad
Flight path
Intermittent Traffic control will control traffic on daily drive
These Hangars and buildings are unoccupied
200 foot equivalent safety margin for this Hangar
Production Personnel will keep these areas clear of non-Participants
Intermittent Traffic Control will control Traffic on Waterman and Lindbergh St
Raymer St
Daily Dr
Strathern St
Lindbergh St
Woodley Ave
Gaviota
W Arminta
© 2018 Google
Google Earth
1989
Imagery Date: 12/31/2017

Examined and Accepted

(Signature) Van Nuys FSDO

EXHIBIT FOUND

F-315-U

LOS ANGELES FIRE DEPARTMENT

Permit #F00142795-E

Permit No: 27408

Date Issue 10/9/2018

SPECIAL PERMIT TO USE SPECIAL EFFECTS

State Lic No 3537.06

Name:	SAM DEAN	Address:	27141 OAKFLAT DRIVE	Phone:	(818) 760-0875
Company:		City:	TEHACHAPI	Mobile:	(818) 381-6048
Email:	SAMMYDEAN@GMAIL.COM	State:	CA Zip: 93561	Fax:	

2nd Operator: 3097.08 Ryan Senecal

Production Title: LA'S FINEST Production Company: MESQUITE PROD.

Location: 16303 WATERMAN DR

PERMISSION IS HEREBY GRANTED TO SIMULATE:

GUN SHOT HITS TO COP CAR VARIOUS AREAS INCLUDING WINDOWS

USING THE FOLLOWING SPECIAL EFFECTS MATERIAL:

8-MD-1 AND 6-D60-6

UNDER THE FOLLOWING CONDITIONS:

UNDER THE DIRECT SUPERVISION OF SAM DEAN, 3537.06 AND SPOT CHECK FOR EFFECTS ONLY

ADDITIONAL TERMS AND CONDITIONS

992.6 HSC RESPONSIBILITY. The Company representative shall provide to the authority having jurisdiction the name and license number of the special effects operator who shall have the authority, responsibility and be in charge of handling all Special Effects Material. The company representative shall also allocate sufficient time to the Special Effects Pyrotechnic Operator to prepare for the transportation, parking, storing, securing daily, discharging, disposing of, or otherwise handling of fireworks, pyrotechnic devices, or materials in a sane manner. Upon completion of firing, no unauthorized person shall be permitted access to the firing area until the licensed pyrotechnic operator has determined the area to be safe and secure.

NOTICE: The permittee and production company shall be advised that this permit in no way removes or modifies their responsibility to comply with any other applicable laws or ordinances, including those relating to excessive noise.

57.105.8 THE CHIEF SHALL HAVE THE POWER TO REVOKE OR SUSPEND ANY SPECIAL PERMIT UPON VIOLATION OF THE TERMS AND CONDITIONS IN ACCORDANCE WITH PROVISIONS OF SECTION 57.105.5 OF THE LOS ANGELES MUNICIPAL CODE.

SUBJECT TO FIELD INSPECTION NO DEVIATION WITHOUT WRITTEN PERMISSION

TEMPORARY FROM

10/9/2018 TO

Fire Chief
By: OWENS
Phone: 213 978-3670

lafd:rev 2/2017

NOT A PERMIT